



	ELECTRICAL PULL BOX
	ELECTRICAL VAULT
	ELECTRICAL TRANSFORMER
	CABLE PULL BOX
	CABLE RISER
	TELEPHONE MANHOLE
	ELECTRICAL MANHOLE
	TRAFFIC SIGNAL PULL BOX
	TRAFFIC SIGNAL
	STREET LIGHT
	AREA LIGHT
	PEDESTRIAN PATH LIGHT
	EXISTING SITE LIGHT
	WATER METER
	WATER HYDRANT
	WATER VALVE
	FIRE DEPARTMENT CONNECTION
	BACKFLOW PREVENTOR
	WATER DETECTOR CHECK
	IRRIGATION PULLBOX
	SEWER MANHOLE
	SEWER CLEANOUT
	STORM DRAIN INLET
	STORM DRAIN GRATE
	STORM DRAIN MANHOLE
	SIGN
	BOLLARD
	CHAINLINK FENCE
	CURB AND GUTTER
	EXISTING TREE

1	12' DOUBLE SWING DRIVE GATE PER DETAIL 'A'
3	12' SINGLE SWING DRIVE GATE PER DETAIL 'C'
3	PEDESTRIAN ENTRANCES PER DETAIL 'B'
±1003	LINEAL FEET OF FENCING


1. 1-1/2" X 1-1/2" RAILS, 3/4" PICKETS, 2-1/2" X 2-1/2" 11 GAUGE POSTS
2. POSTS ARE TO BE SET 2 FEET DOWN IN CONCRETE
3. THE TAN COLOR FOR THE FENCE IS TO BE COLORED MATCHED TO KELLY-MOORE: HM 3950-3 "ROCKVALE"

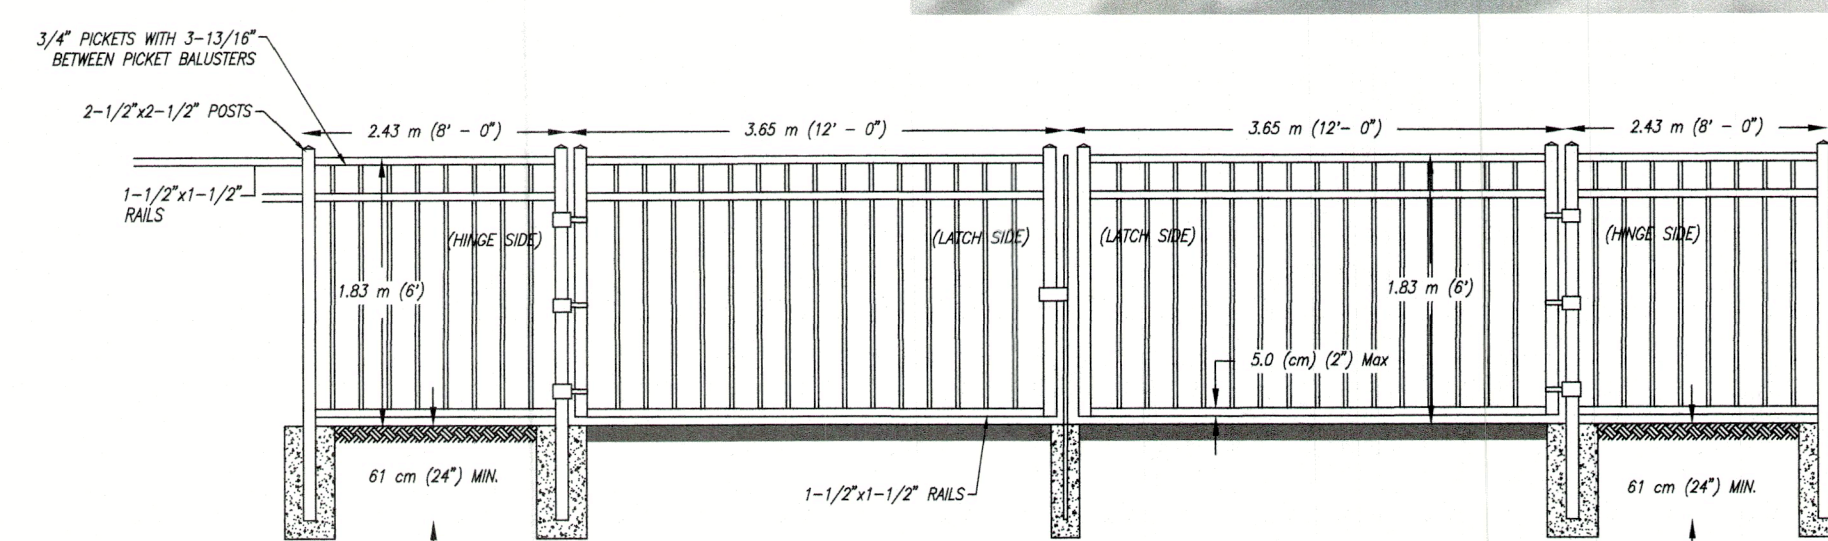

12' DOUBLE SWING DRIVE GATE

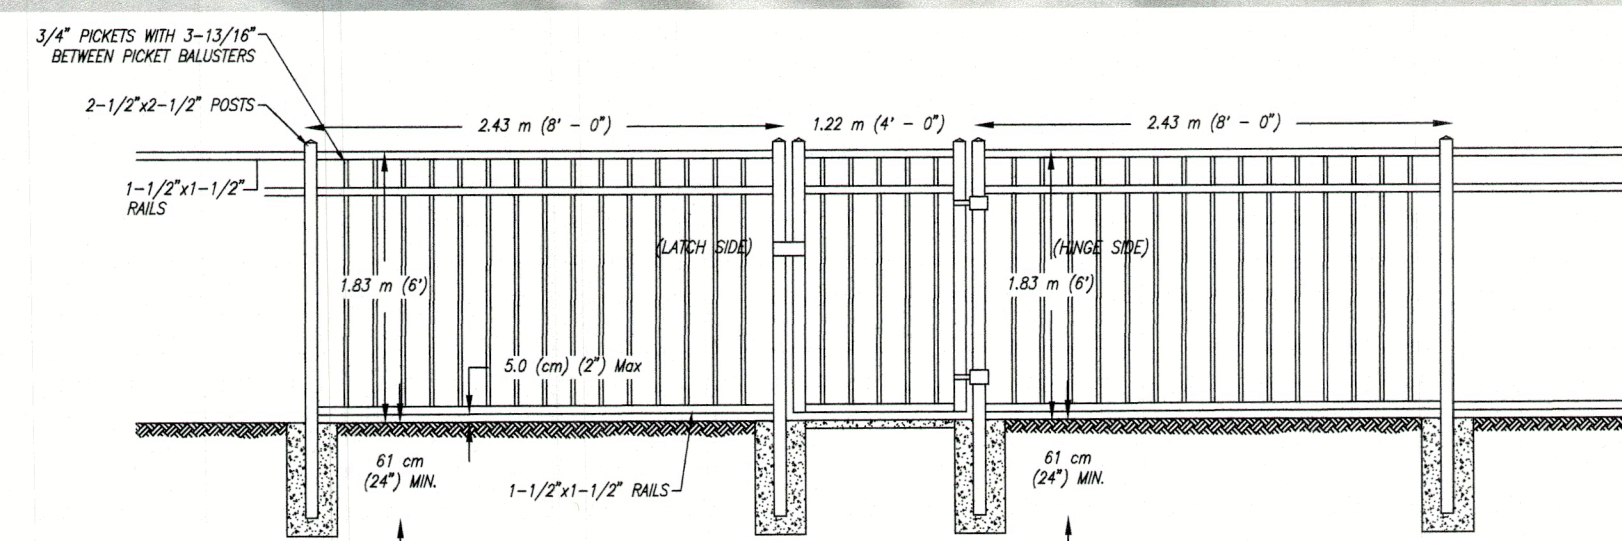


B 4' PEDESTRIAN GATE

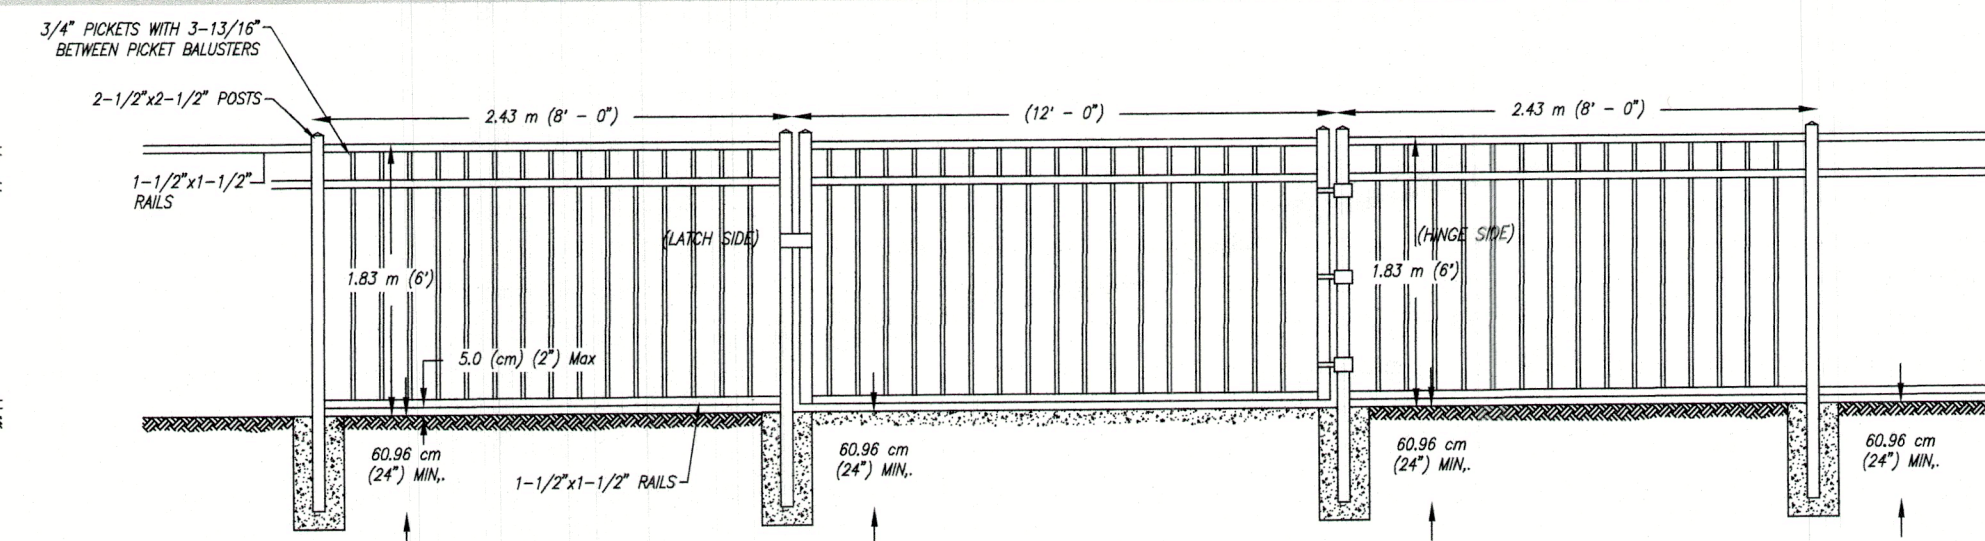

C 12' SINGLE SWING DRIVE GATE



**Know what's below.
Call before you dig.**

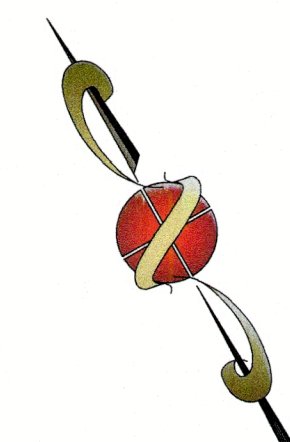

SCALE 1" = 30'



COMMUNITY CENTER

SHEET DESCRIPTION:

PROPOSED FENCELINE


CITY OF:	COUNTY OF:
----------	------------

OR:
CITY OF LOS BANOS
520 J STREET
LOS BANOS, CA 93635
(209)827-7000

PREPARED FOR:

REVISIONS

DRAWN BY: JAG
CHECKED BY: DY
DATE: 7/25/2024

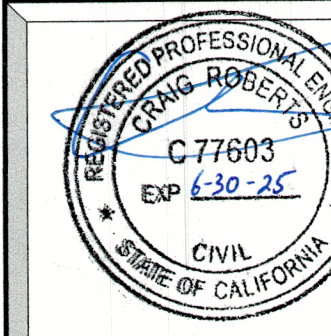

SHEET NUMBER:
1 OF 1

JOB NUMBER:
19-163.36